


DATE	ISSUED TO	PR	TH
4/20/92	POET AUTHORITY FOR APPROVAL	12	-
5/1/92	CFSC FOR BIDDING	6	-
5/5/92	CFSC	-	9
6-10-92	POET AUTHORITY FOR APPROVAL	12	-
6-10-92	BAUER/SCHMIDT & SONS	1	1
6-12-92	BAUER/SCHMIDT & SONS	1	1
6-24-92	CFSC	2	-
7-21-92	CDP/MEISTEL	-	1
8-26-92	POET AUTHORITY FOR APPROVAL	12	-

2	6-18-92	ADDED DESK TOP & SHELF SYMBOLS, PLAN OF ITEM CW-3
1	6-8-92	REVISED DIMENSIONS TO AGREE WITH 1/4"=1'-0" SCALE PLANS
NO	DATE	REVISION

**CANTOR, FITZGERALD
SECURITIES CORP.**
105th FLOOR
ONE WORLD TRADE CENTER, NEW YORK N


PROPOSED ALTERATION TO
G.S.B. TRADING ROOM
LAYOUT PLAN FOR NORTHEAST CORNER
SPACE NO. 7, TRADING DESK & BACK-
COUNTER ITEMS CW-3 & CW-4




NORTH

PROJECT NO	712
SCALE	3/4" = 1'-0"
DRAWN BY	J.F.P.
CHECKED BY	<i>[Signature]</i>
DATE	4-27-92



DRAWING NO.
105 R - 14

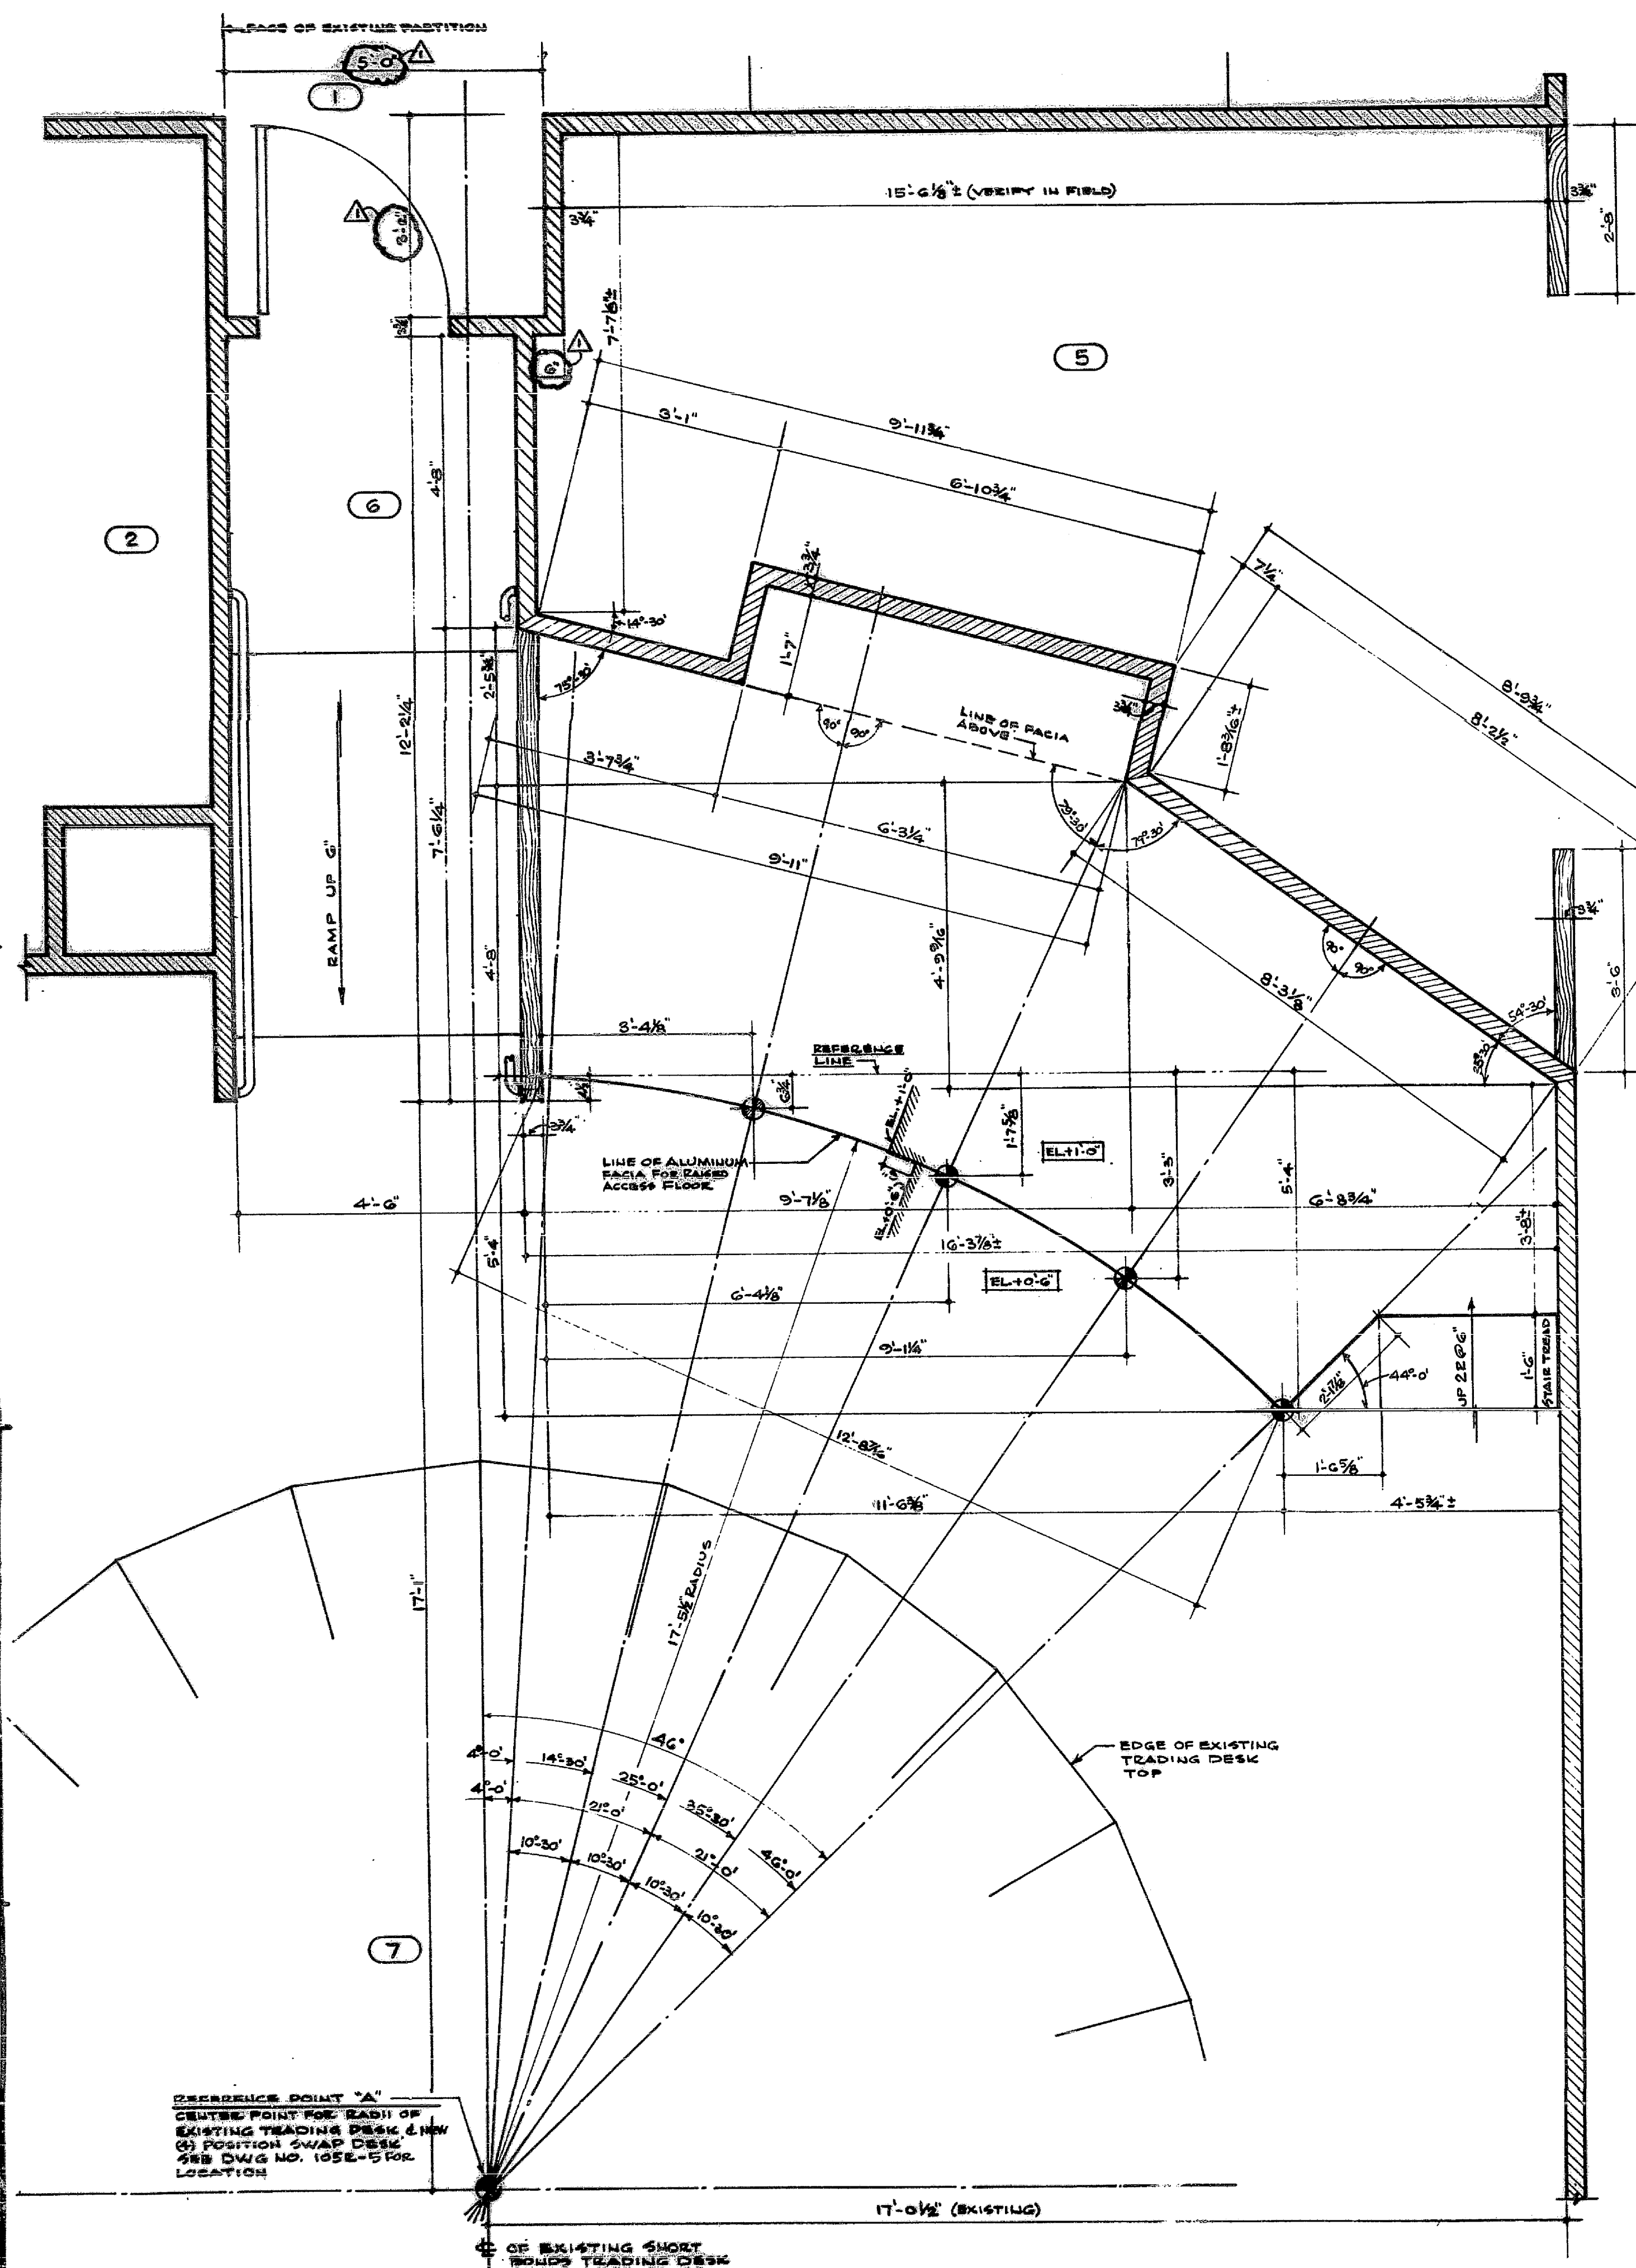

PLAN SHOWING LAYOUT DIMENSIONS FOR ANGLED PARTITIONS AND RAISED ACCESS FLOOR
AT SHORT BONDS SWAP DESK, NORTHEAST CORNER SPACE NO. 7

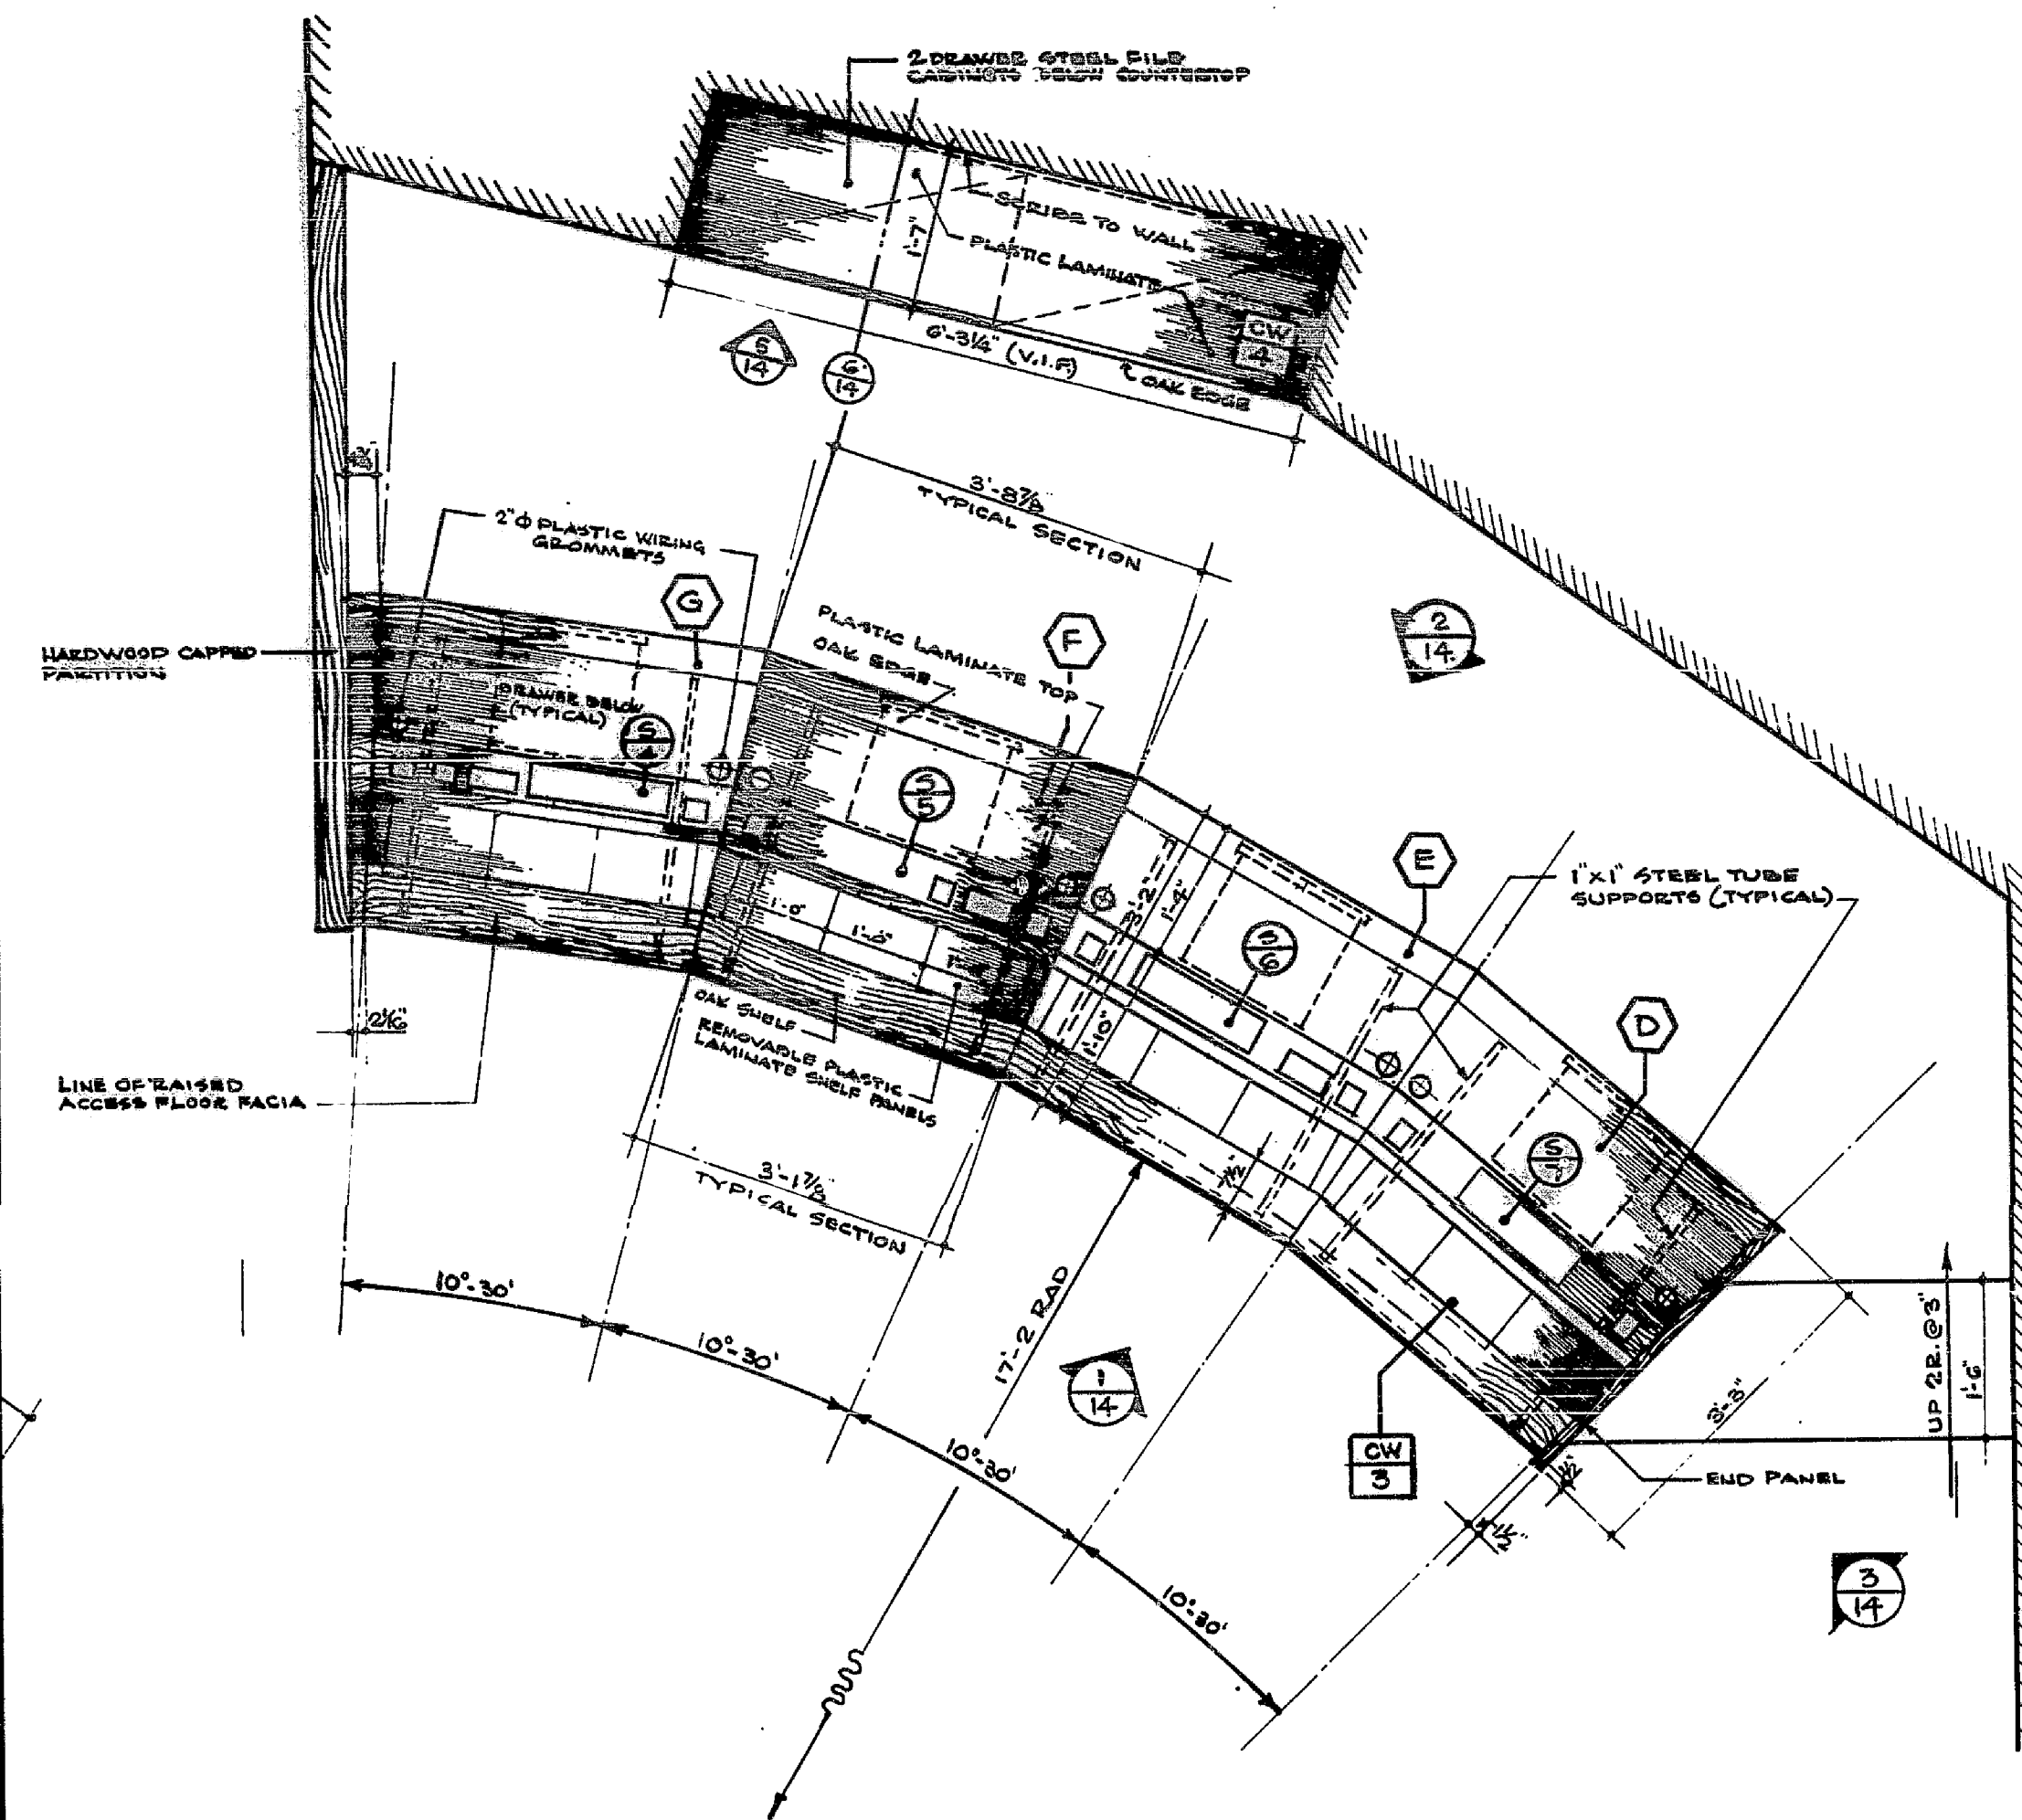

PLAN OF TRADING DESK CW-3 & BACK COUNTER CW 4
@ 3/4" = 1'-0"

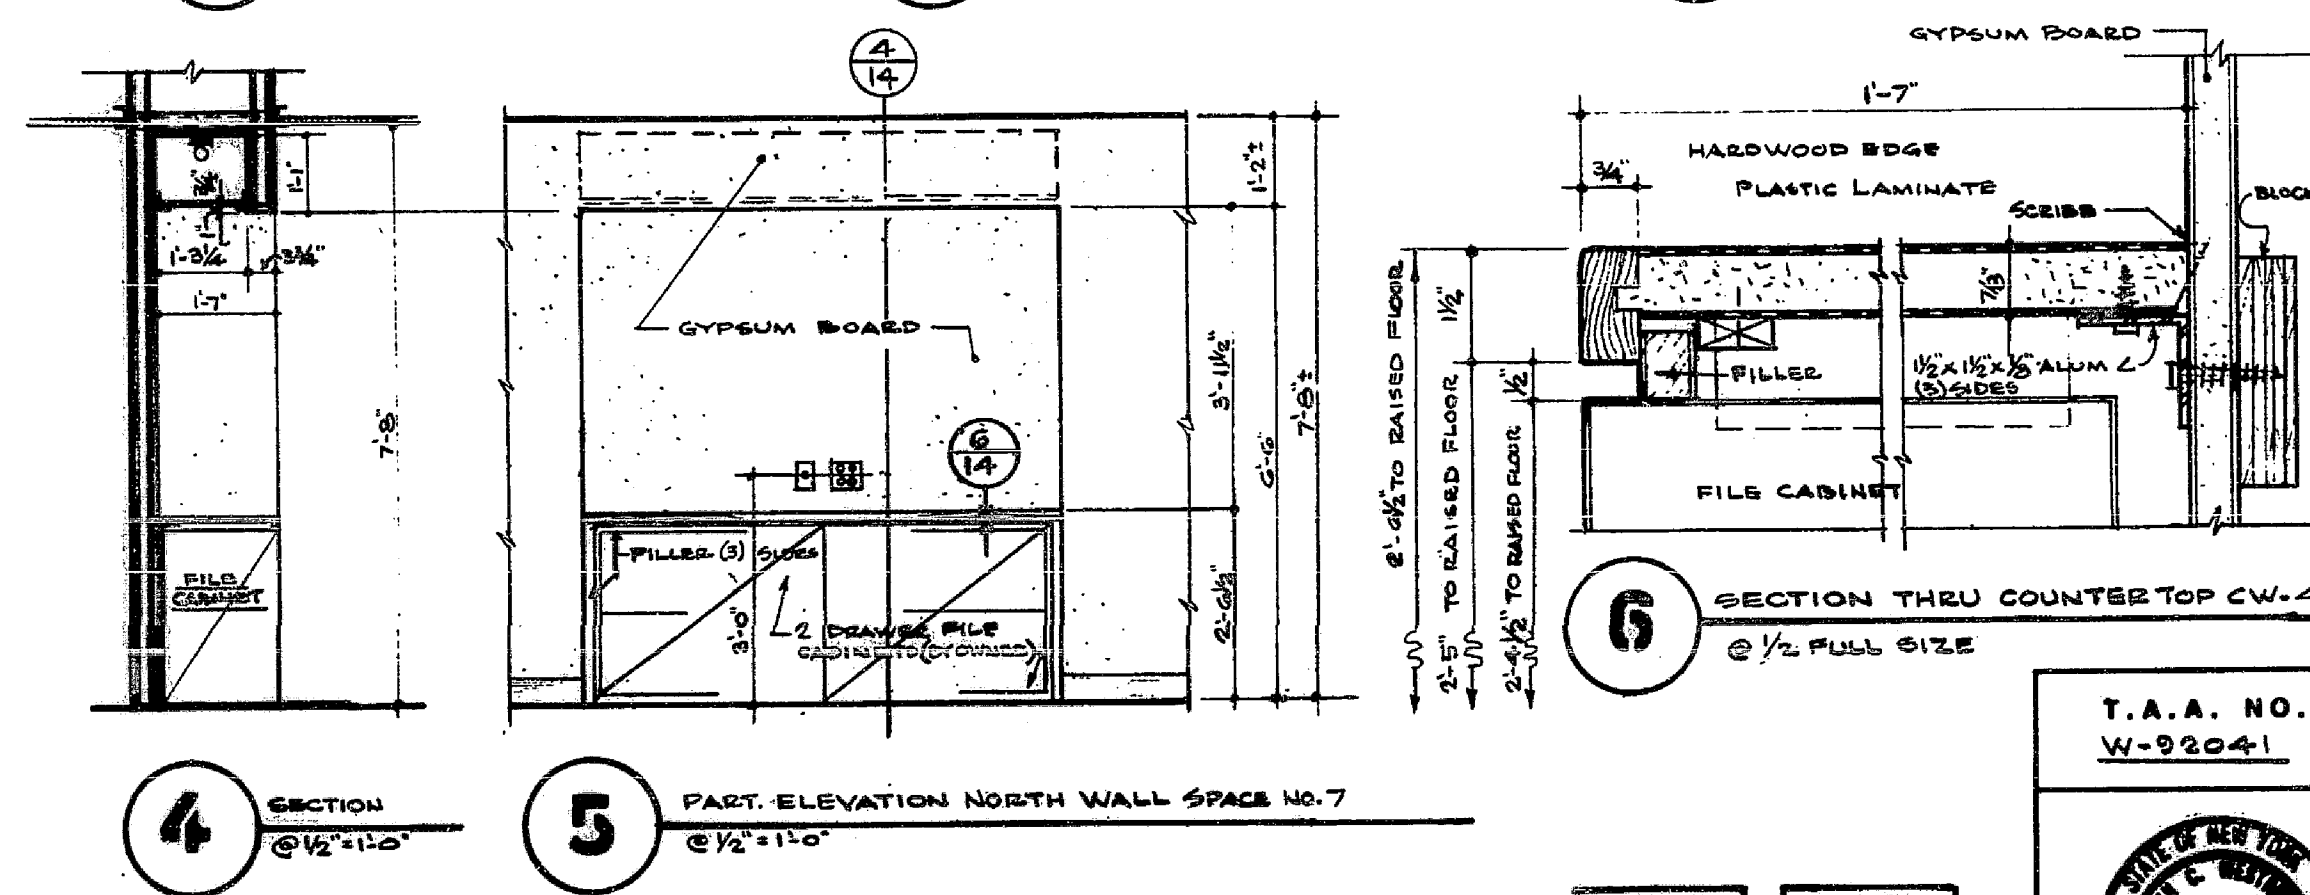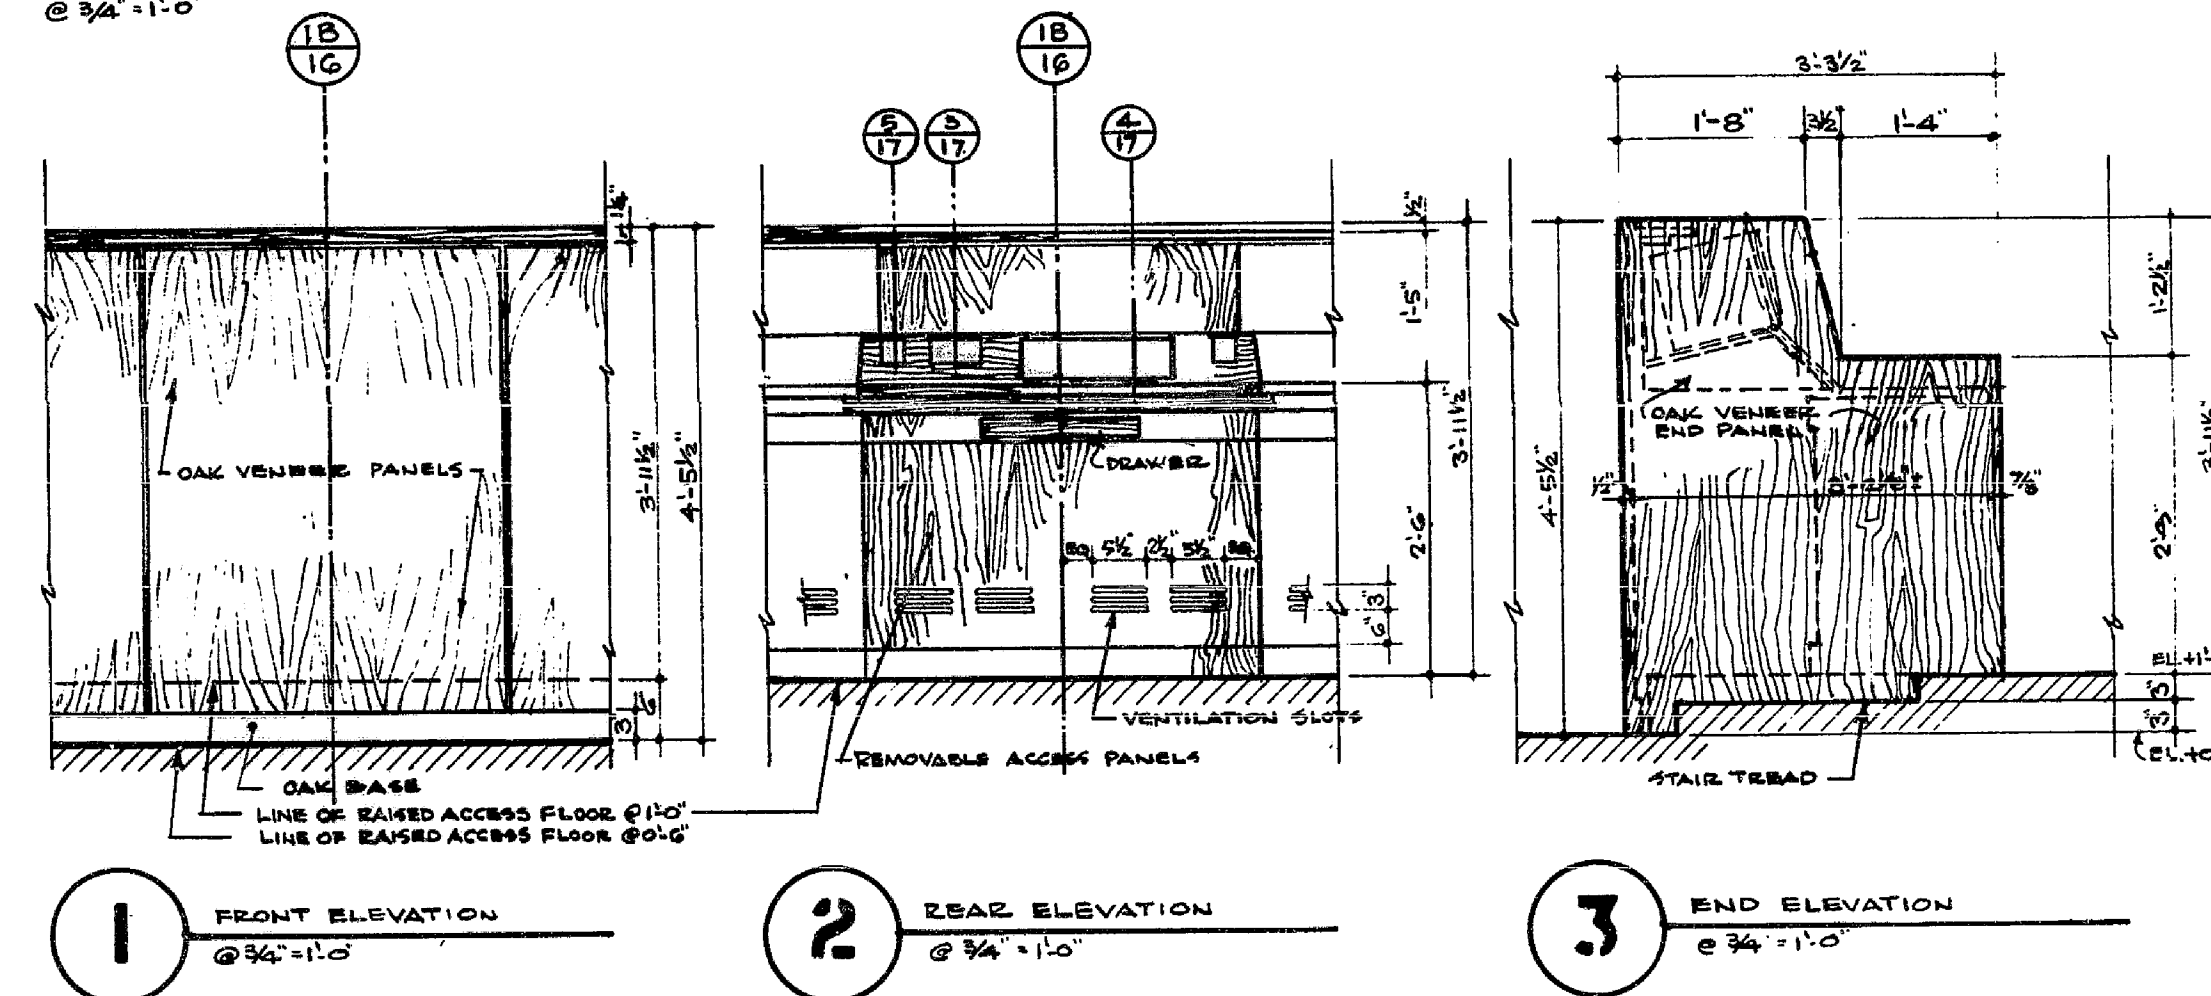

TRADING DESK & COUNTER TOP - PLAN ELEVATION & DETAILS

CIV	CIV
3	4

